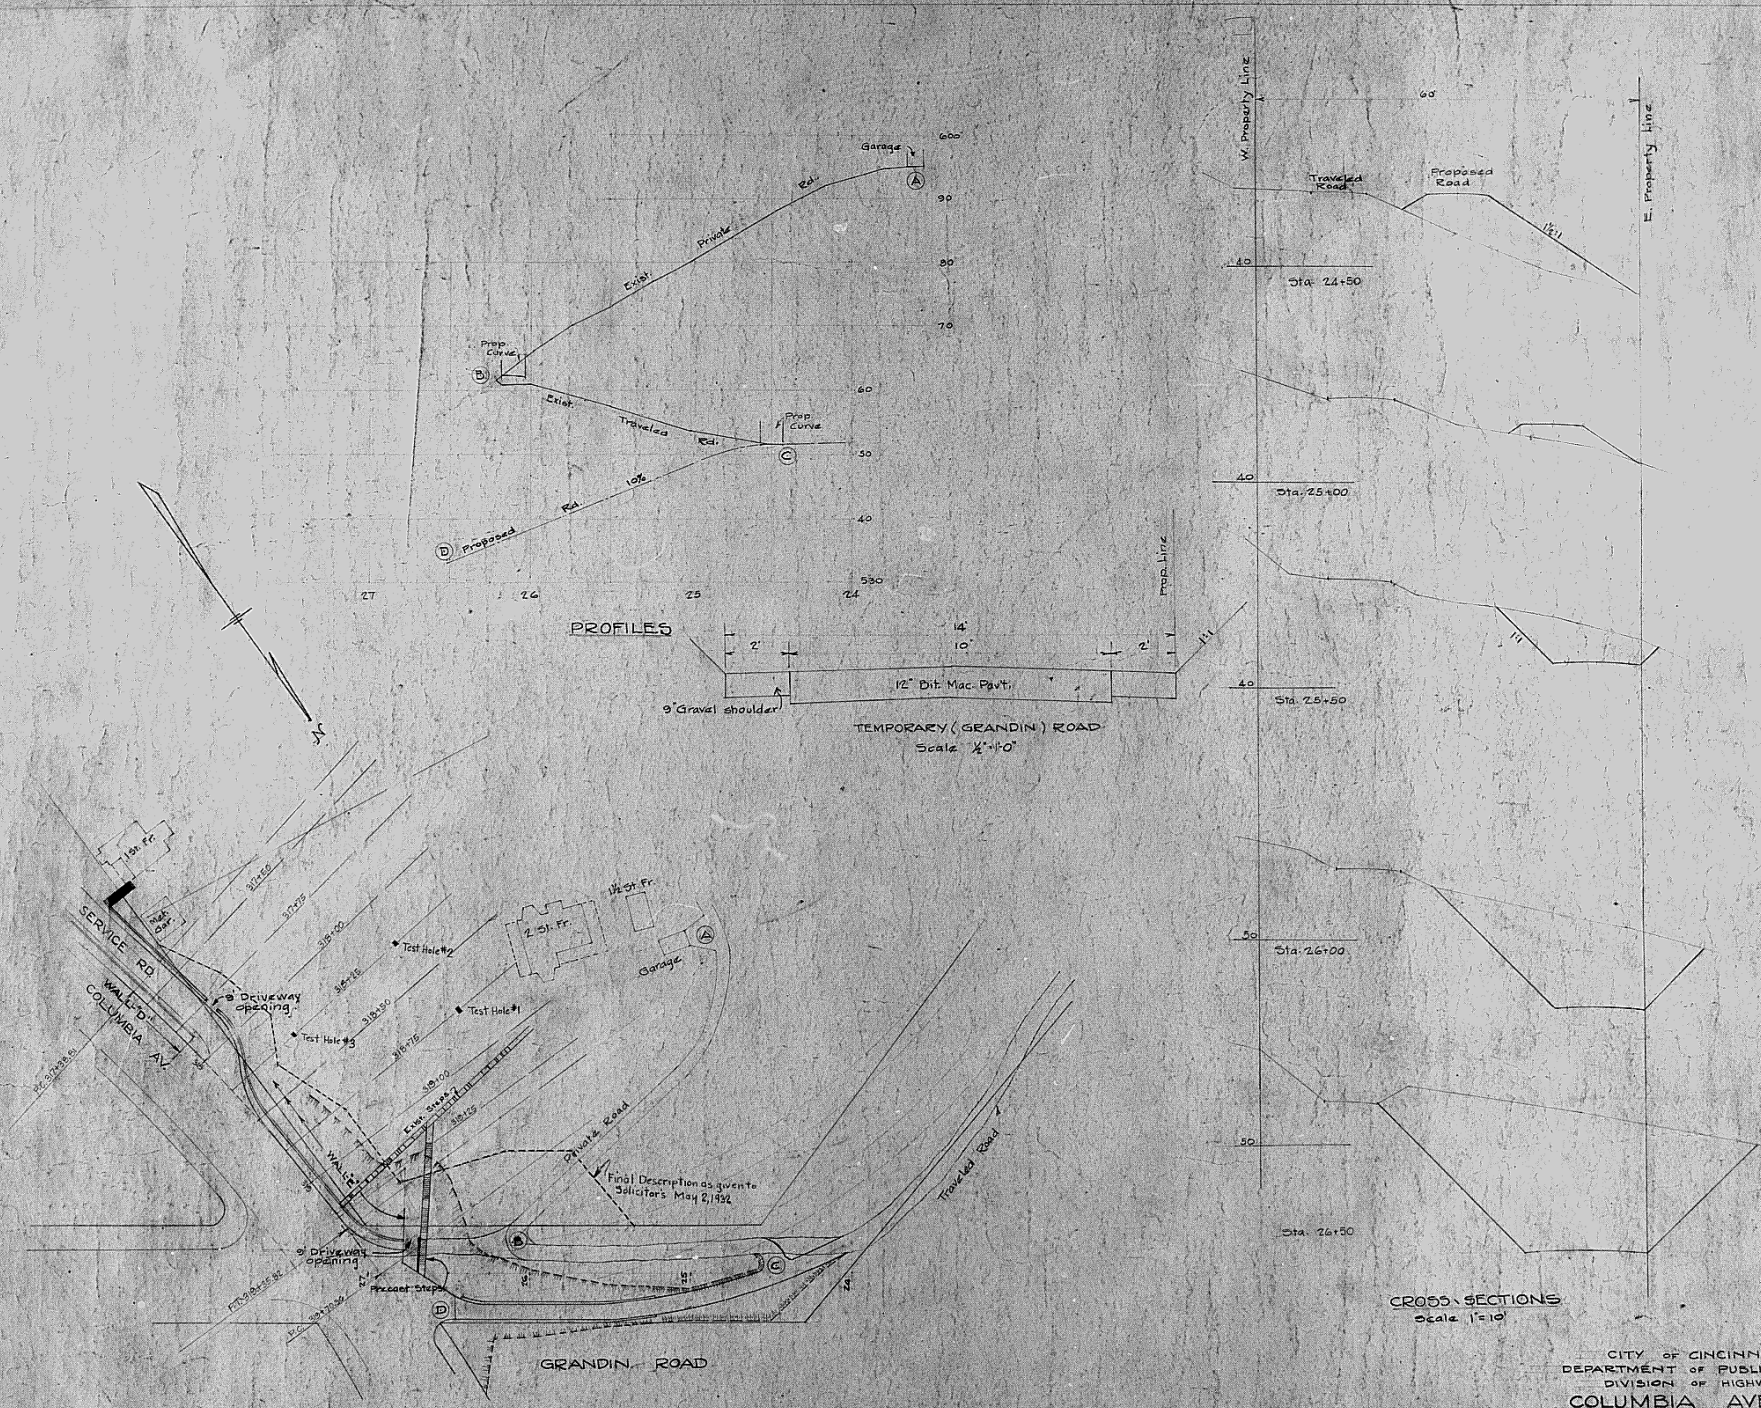


CITY OF CINCINNATI
DEPARTMENT OF PUBLIC WORKS
DIVISION OF HIGHWAYS

COLUMBIA AVENUE
STITES AV. TO BEECHMONT AV.

W. COR. AT GRANDIN RD.

SCALES: 40, 10, ½ JULY, 1932

ENGINEER OF HIGHWAYS

ACCESSION No. 4396

1-2-2

URSO
AREN